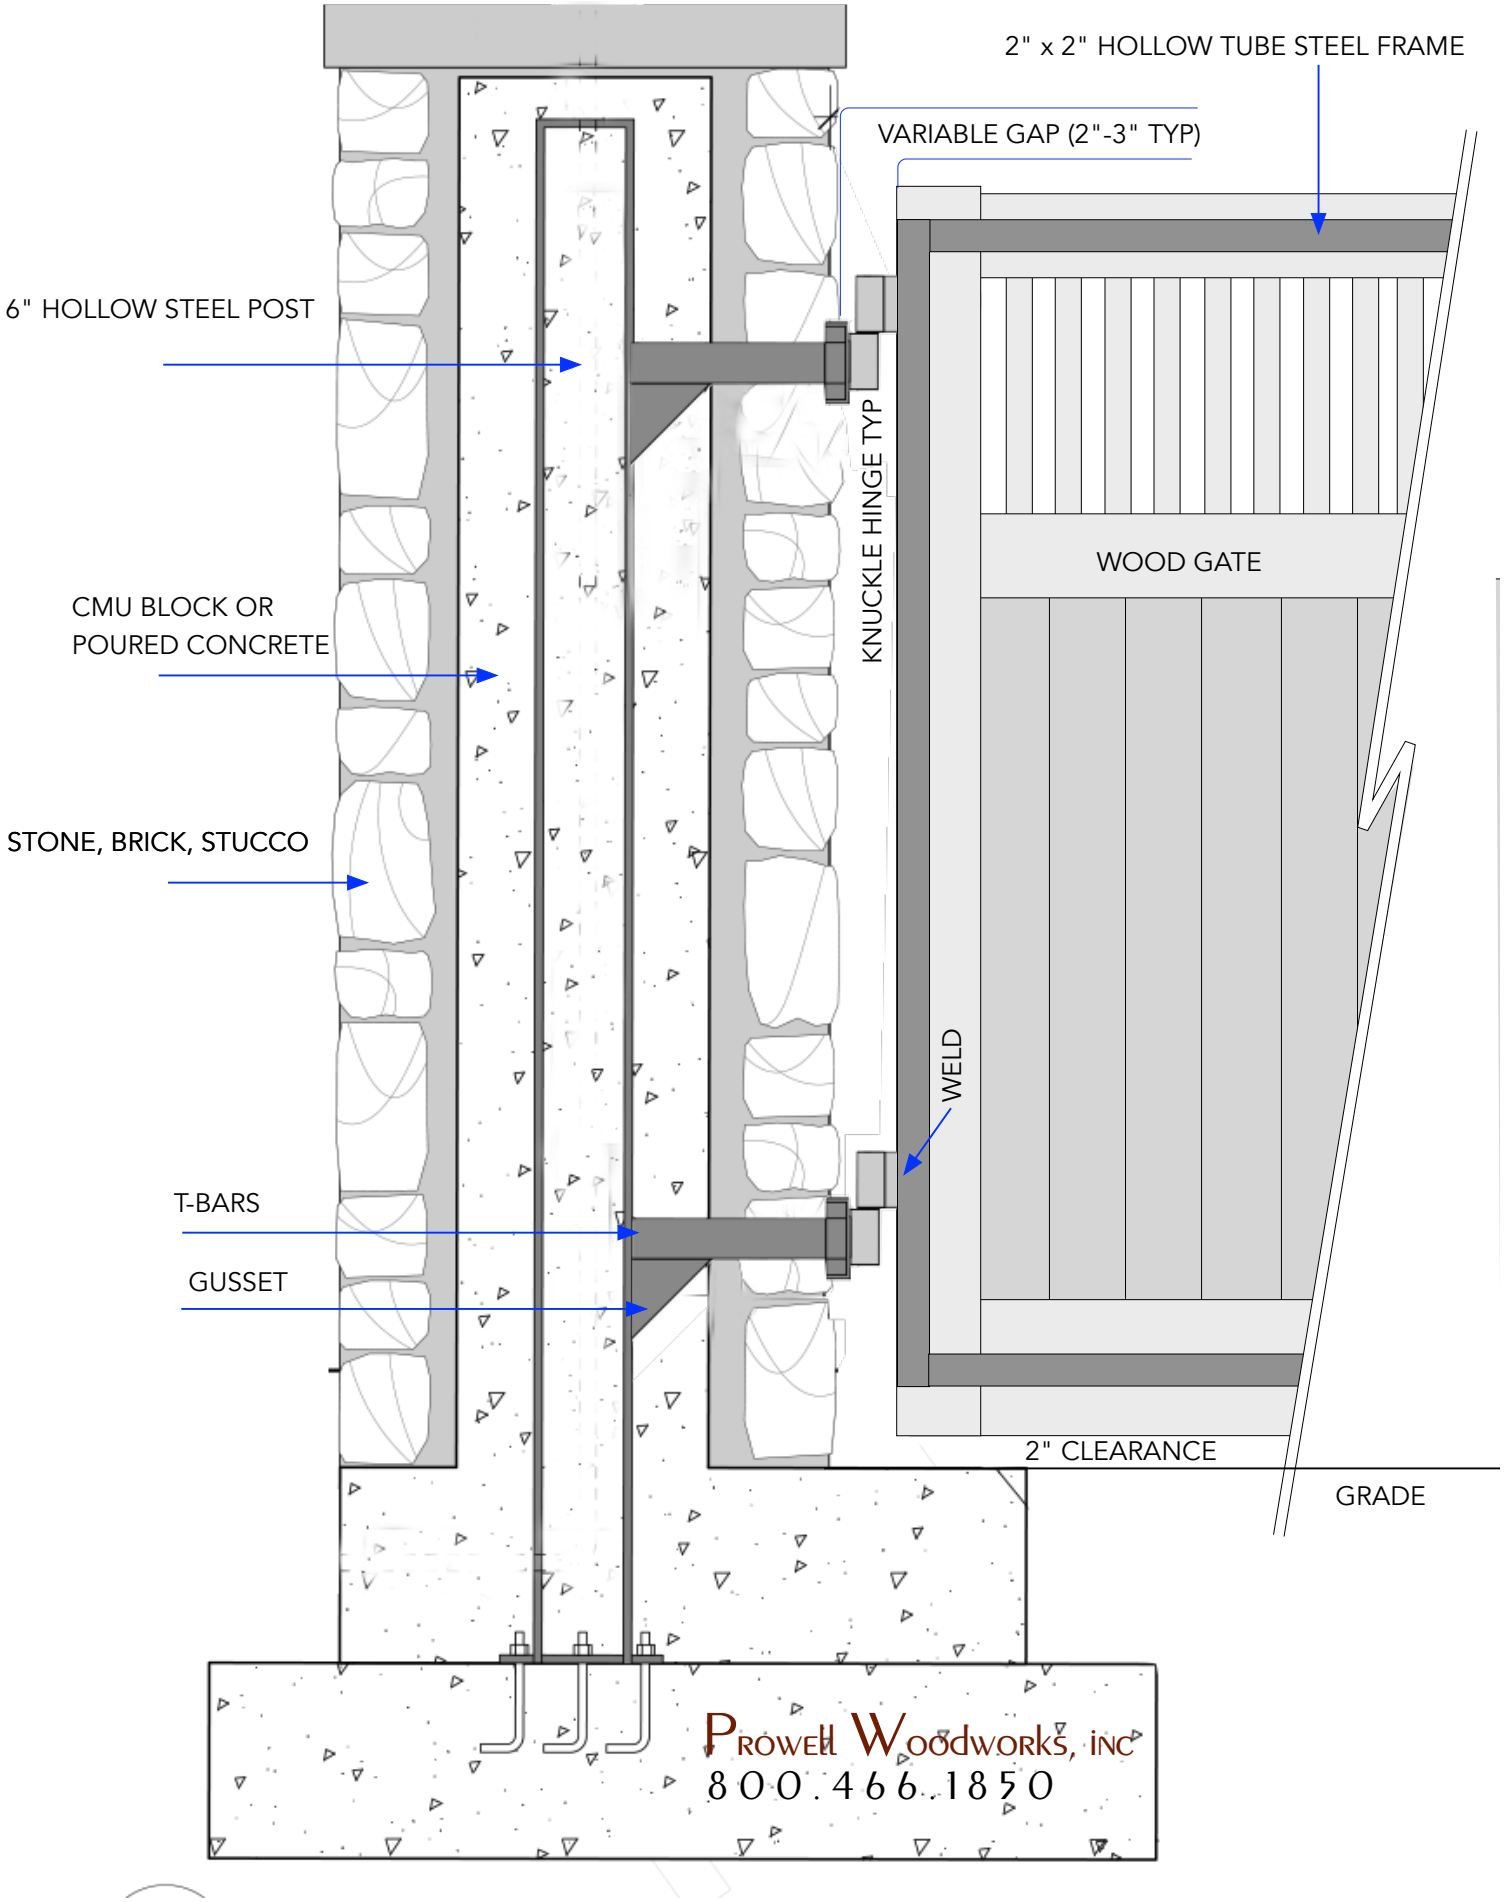
2" x 2" HOLLOW TUBE STEEL FRAME
VARIABLE GAP (2"-3" TYP)
6" HOLLOW STEEL POST
KNUCKLE HINGE TYP
WOOD GATE
CMU BLOCK OR
POURED CONCRETE
STONE, BRICK, STUCCO
WELD
T-BARS
GUSSET
2" CLEARANCE
GRADE
Prowell Woodworks, inc
800.466.1850